(5)

SKETCH SHOWING PROVIDING CEMENT CONCRETE TO CROSS ROADS AT BACK SIDE OF BADU HITTU HOTEL, IN WARD NO-13 IN SHETTYHALLI SUB DIVISION.

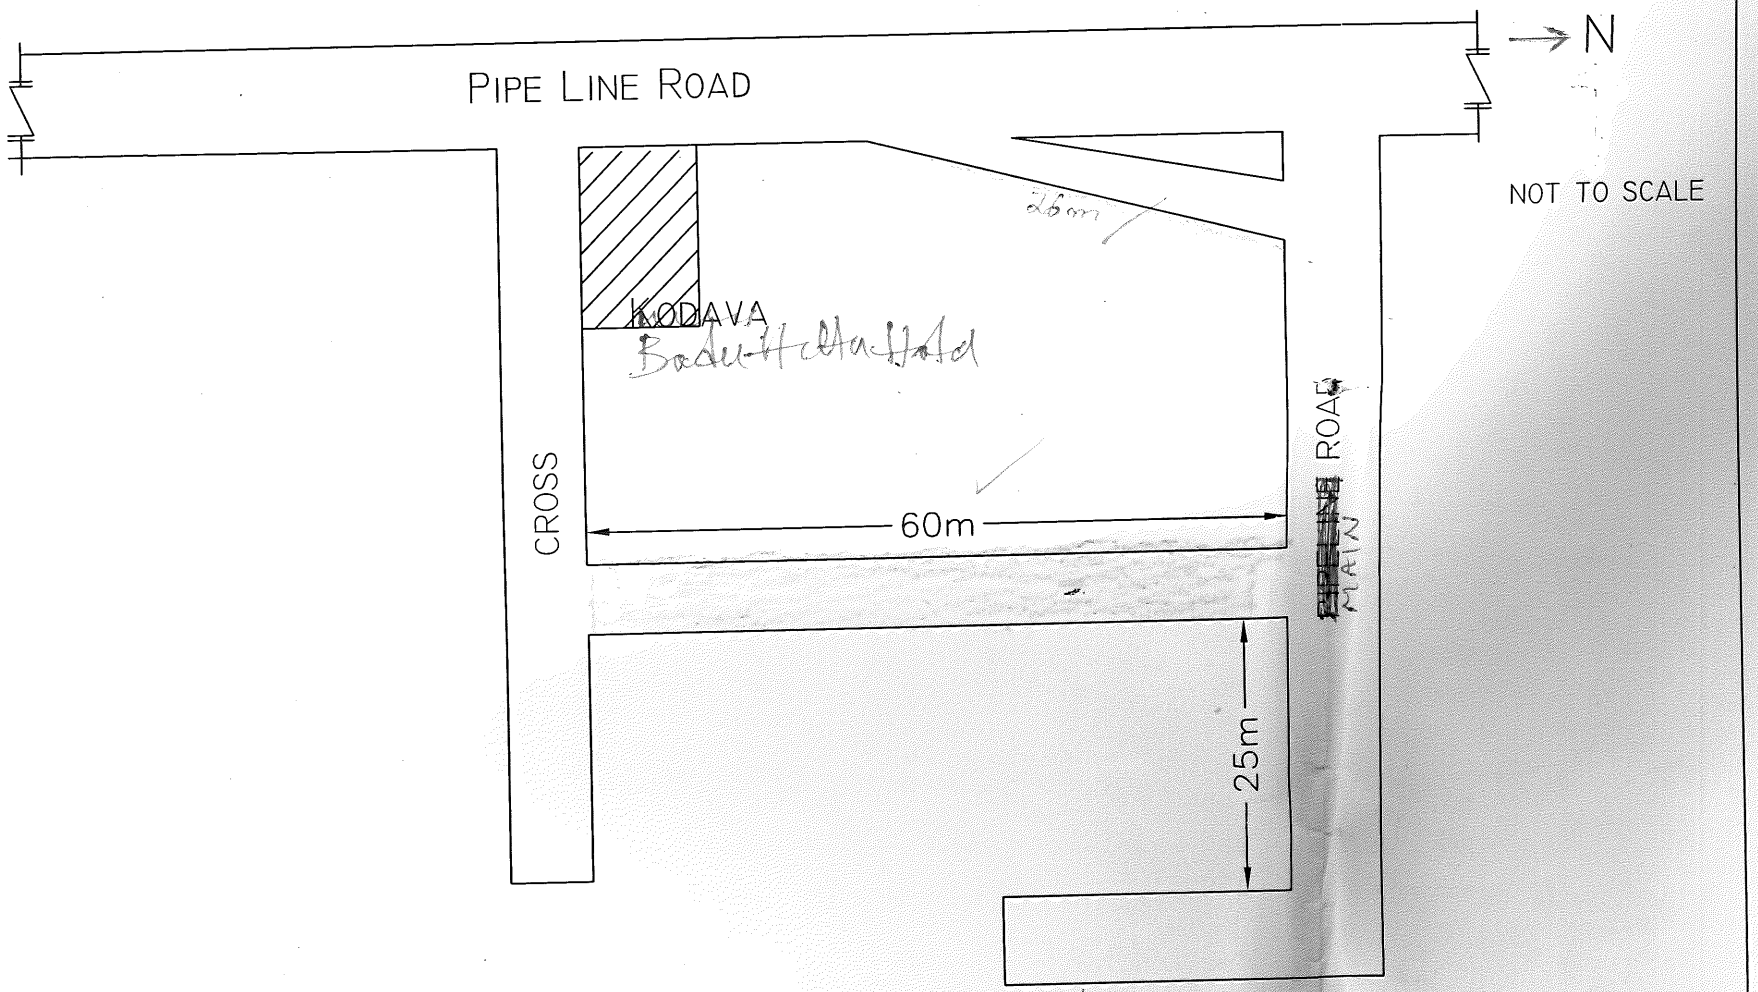

Asst Engineer
Ward No-13

Asst Executive Engineer
Shettyhalli Sub-Division
B.B.M.P

EXECUTIVE ENGINEER
Bruhat Bangalore Mahanagara Palike
Dasarahalli Division, Bangalore-73

INDEX

— RCC DRAIN

— C.C ROAD